DRIVEWAY SCHEDULE

Driveway Schedule – Honey Run Road				
Roadway Location	**AC Driveway Length & Width**	**AC Driveway Area 2" Thickness**	**AC Driveway ¾" AB Area**	**Return Radius**
2+50 Rt	17' x 85'	872 SF	SHLD BACKING ONLY	MATCH

TYPICAL SECTIONS - HONEY RUN ROAD

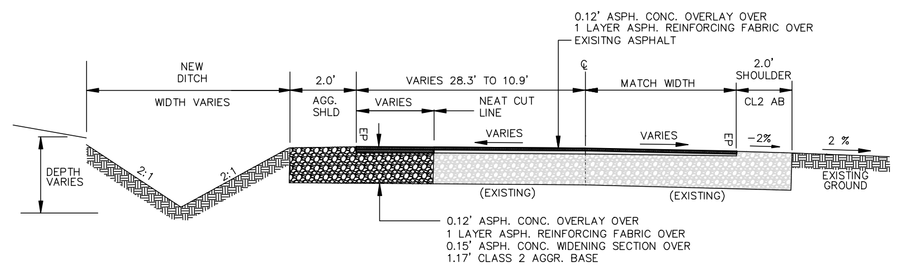

STA 1+31.42 (END SAWCUT RT) 3+03 (END SAWCUT LT – END CONSTRUCTION) HONEY RUN ROAD
N.T.S.

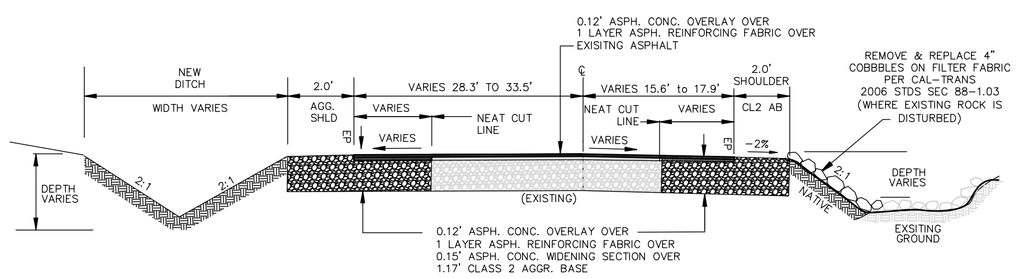

STA 0+80.13 (END RETURN RT) TO STA 1+31.42 (END SAWCUT RT) HONEY RUN ROAD
N.T.S.

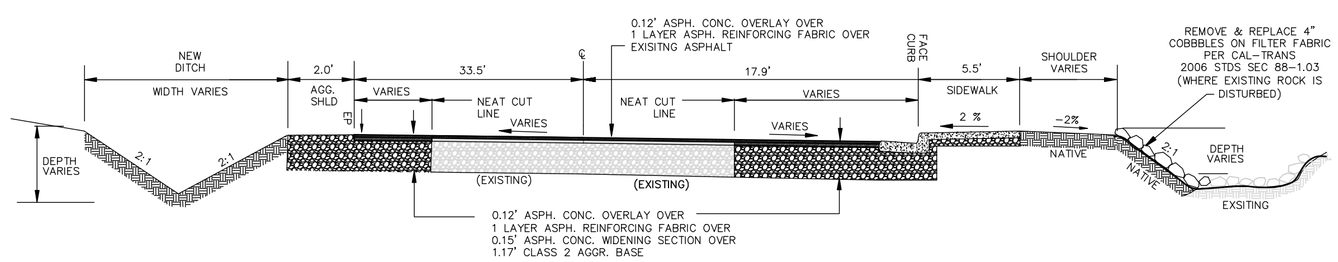

0+80.13 (END RETURN RT) HONEY RUN ROAD
N.T.S.

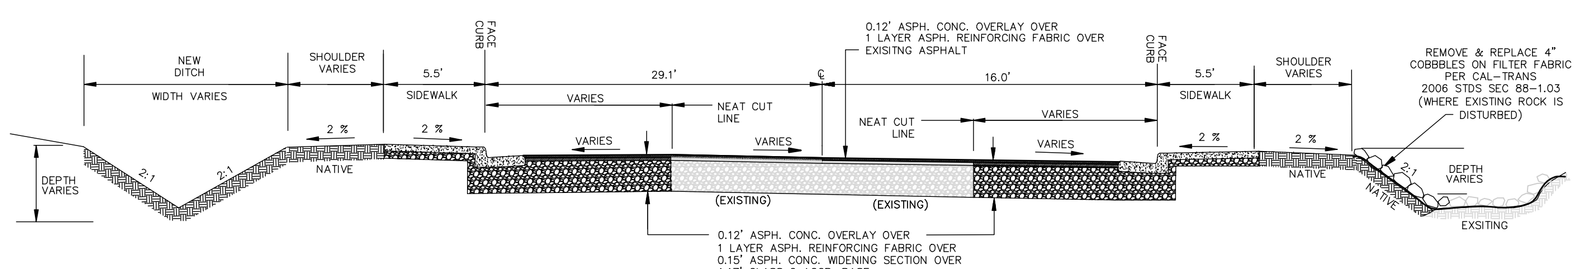

STA 0+71.44 (END RETURN LT) HONEY RUN ROAD
N.T.S.

FENCING SCHEDULES

Fencing Removal Schedule – Honey Run Road			
Description	**Begin Removal Location Sta / Offset**	**End Removal Location Sta / Offset**	**Quantity**
Fence Removal	1+03 / 71.4' Lt	3+60 / 19.5' Lt	290 LF
Total Fence Removal			290 LF

Fencing Construction Schedule – Honey Run Road			
Description	**Begin Segment Location Sta / Offset**	**End Segment Location Sta / Offset**	**Quantity**
Fence Construction	1+03 / 71.4' Lt	3+18 / 30.0' Lt	247 LF
Fence Construction	3+18 / 30.0' Lt	3+60 / 19.5' Lt	43 LF
Total Fence Construction			290 LF

*Note: New Fence Shall be Re-Constructed on Right-of-Way to Angle Point at Sta 3+18 / 30.0' Lt Honey Run Road. The New Fence Shall Then Terminate at Existing Fence as Shown.

TYPICAL SECTIONS - LONGEST DRIVE

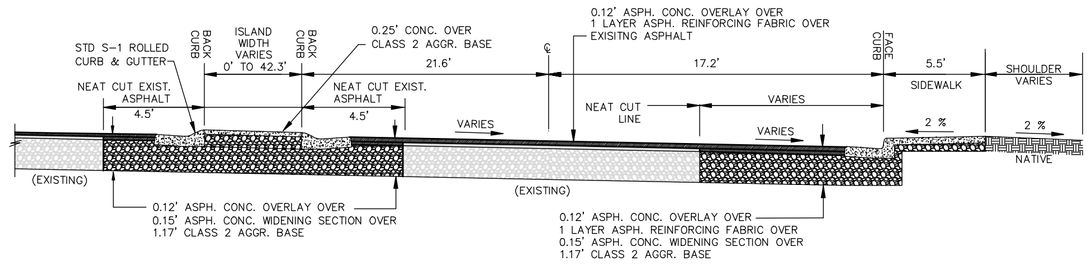

STA 8+98.18 (BEGIN RETURN RT) LONGEST DRIVE
N.T.S.

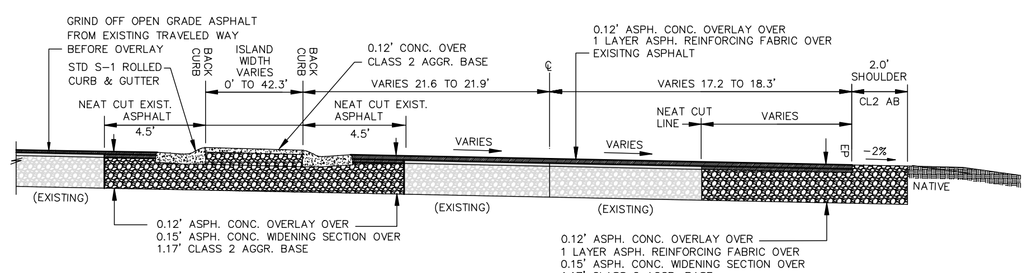

STA 8+74 (BEGIN SAWCUT RT) TO 8+98 (BEGIN RETURN RT) LONGEST DRIVE
N.T.S.

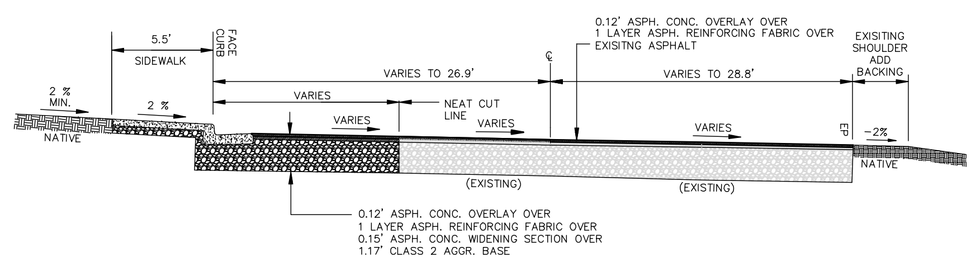

STA 8+33.30 (BEGIN RETURN LT) TO 8+74 (BEGIN SAWCUT RT) LONGEST DRIVE
N.T.S.

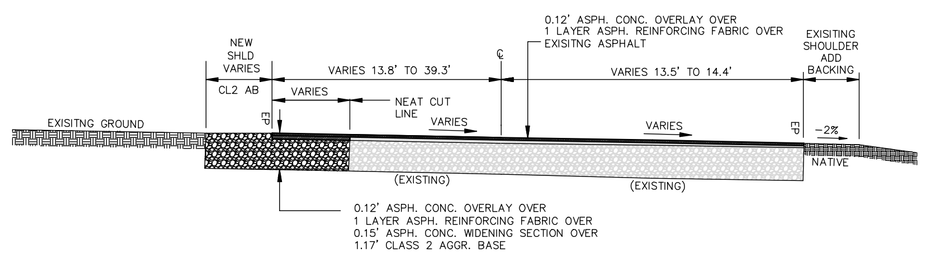

STA 7+65 (BEGIN SAWCUT LT) TO 8+33.30 (BEGIN RETURN LT) LONGEST DRIVE
N.T.S.

PLOT DATE: MAY 10, 2008

PLANS FOR THE CONSTRUCTION OF SKYWAY AT HONEY RUN ROAD SIGNALIZATION ROADWAY DETAILS SHEET

PROJECT NUMBER
51261-1-06-1

3
11

FILE NO. E-2686