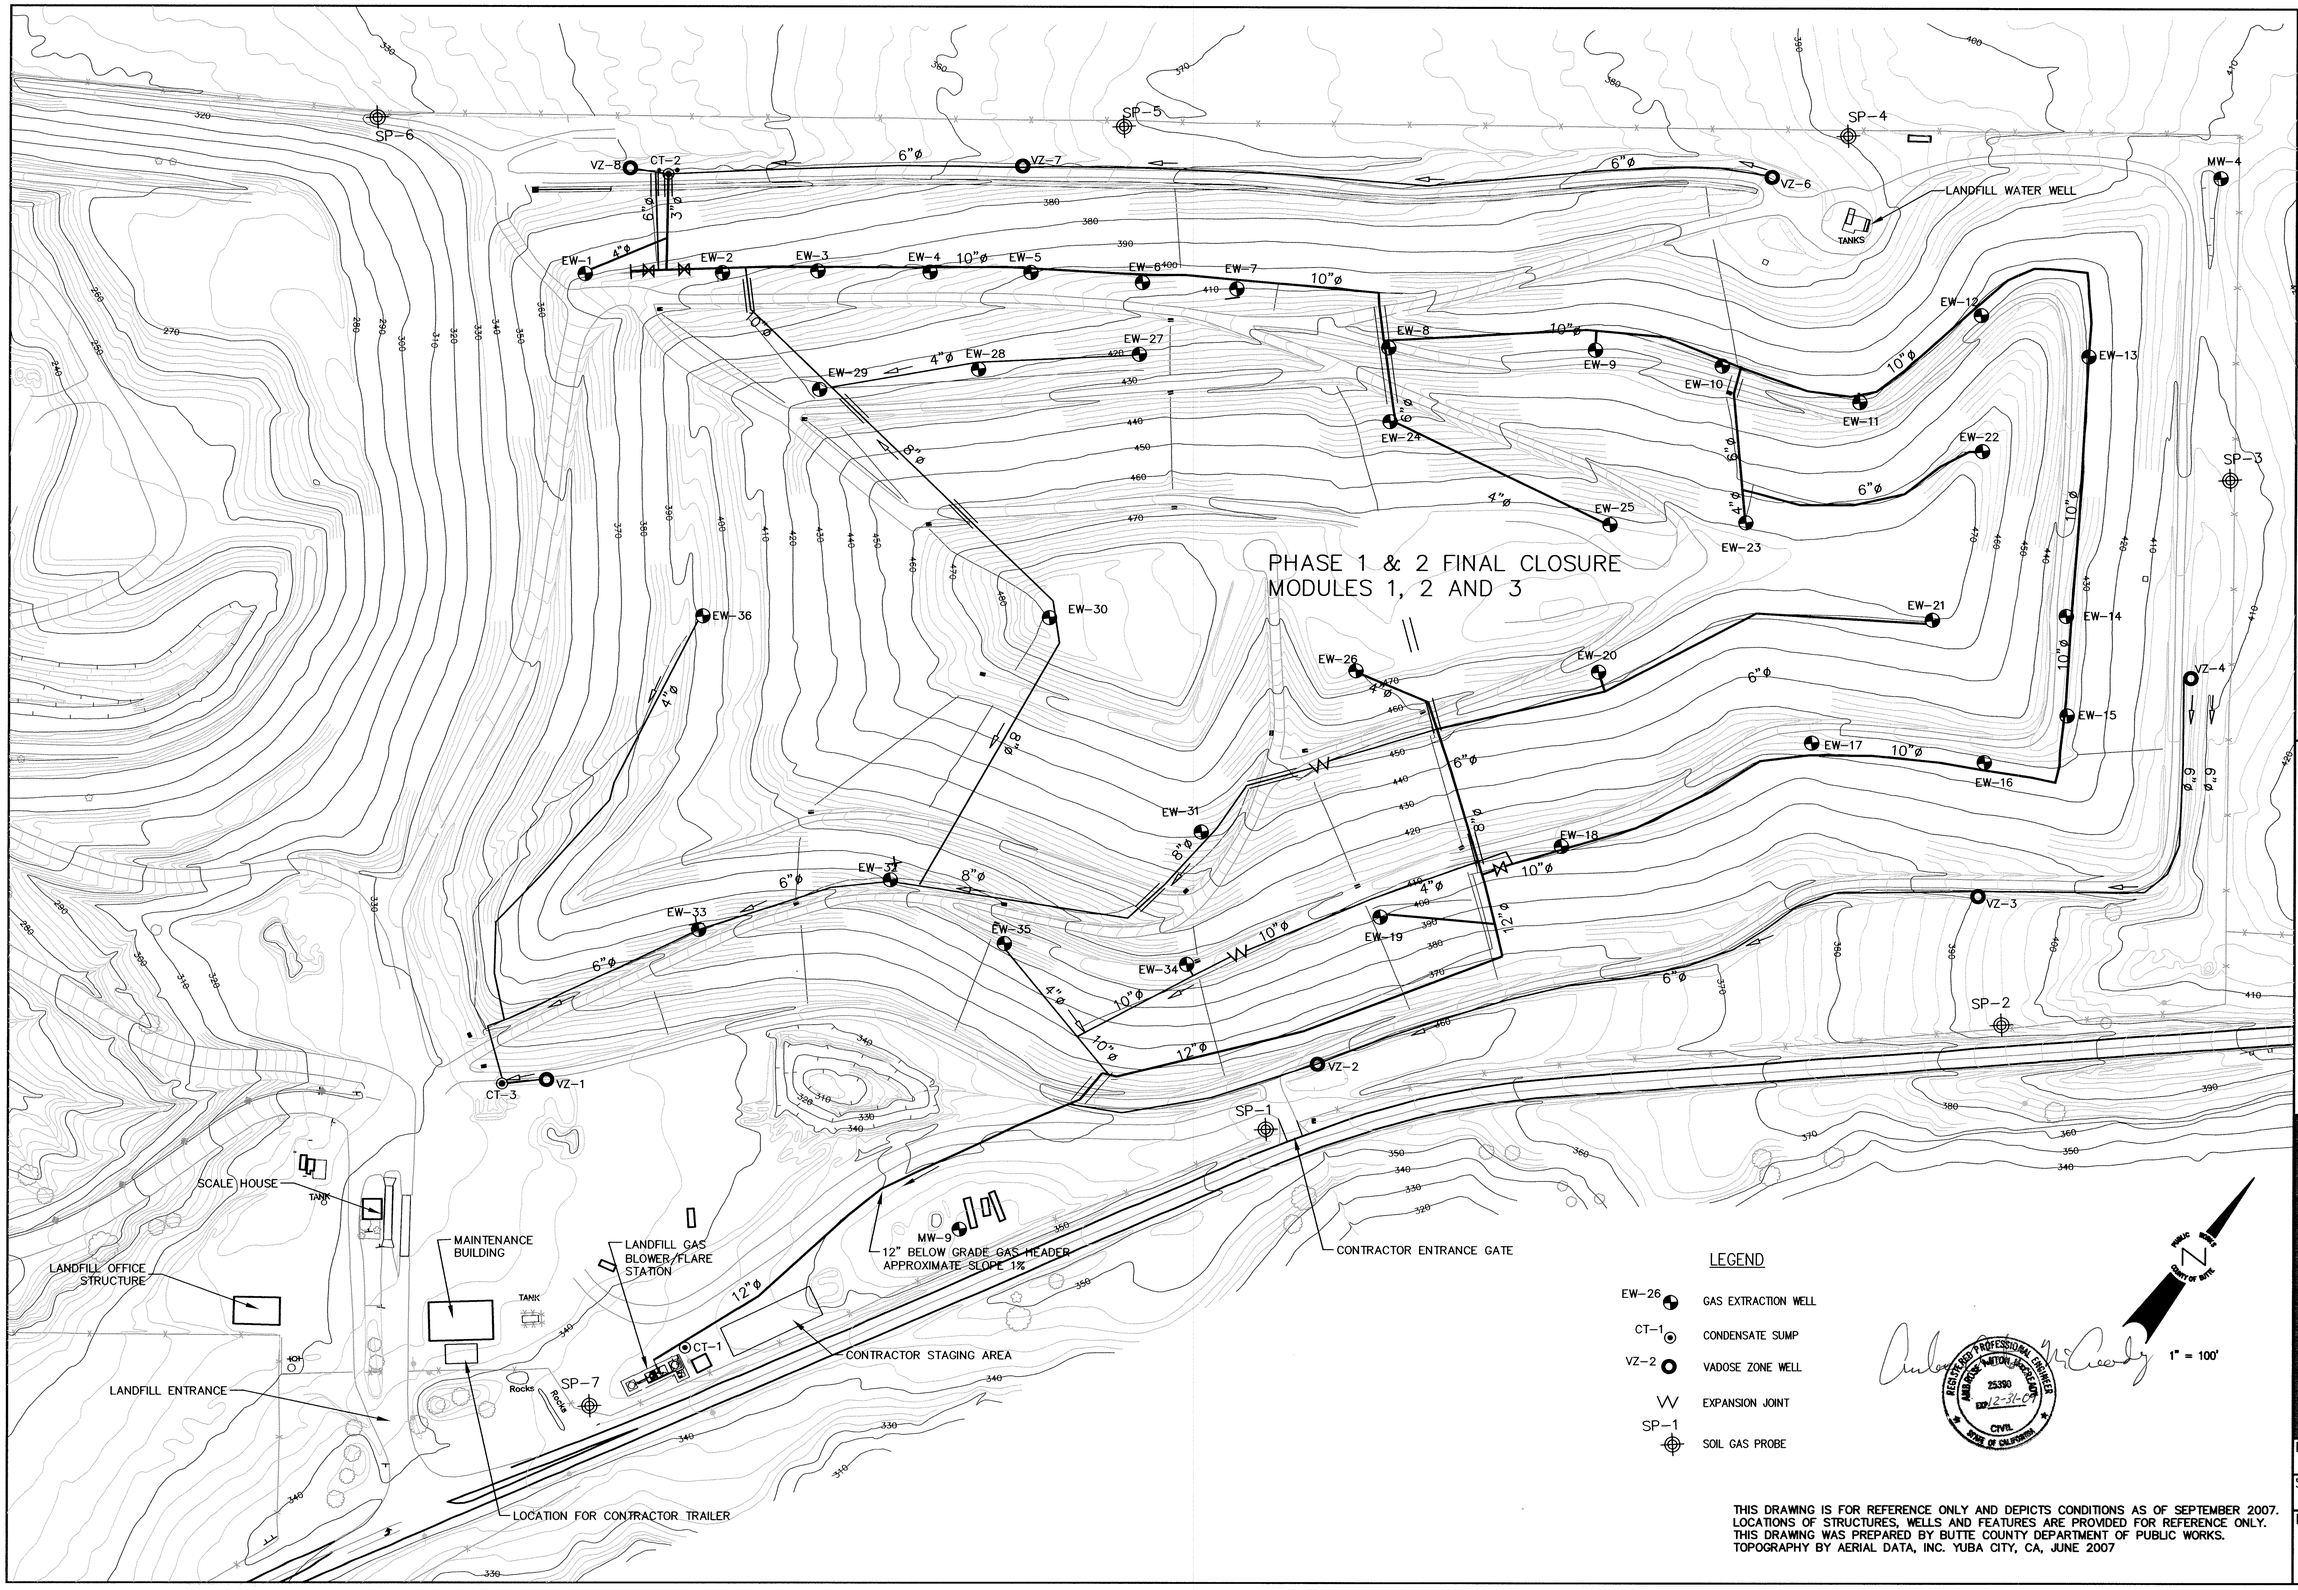

THIS DRAWING IS FOR REFERENCE ONLY AND DEPICTS CONDITIONS AS OF SEPTEMBER 2007. LOCATIONS OF STRUCTURES, WELLS AND FEATURES ARE PROVIDED FOR REFERENCE ONLY. THIS DRAWING WAS PREPARED BY BUTTE COUNTY DEPARTMENT OF PUBLIC WORKS. TOPOGRAPHY BY AERIAL DATA, INC. YUBA CITY, CA, JUNE 2007

NO.	REVISION	DATE

SHEET TITLE
SITE PLAN, EXISTING TOPOGRAPHY AND LFG SYSTEM

PROJECT TITLE
VADOSE ZONE WELL INSTALLATION
NEAL ROAD LANDFILL
BUTTE COUNTY, CALIFORNIA

COUNTY OF BUTTE
DEPARTMENT OF PUBLIC WORKS
7 COUNTY CENTER DRIVE
OROVILLE, CALIFORNIA 95965

SCS ENGINEERS
ENVIRONMENTAL CONSULTANTS
3117 FITE CIRCLE, SUITE 108
SACRAMENTO, CA 95827
PH. (916) 361-1297 FAX. (916) 361-1299

PROJ. NO. 02202186.02 | DWN. BY: ATV | ACAD FILE: SHT 2
DSN. BY: AAM | CHK. BY: AAM | APP. BY: AAM

DATE: 1-07-2008

SCALE: 1"=100'

DRAWING NO. 2