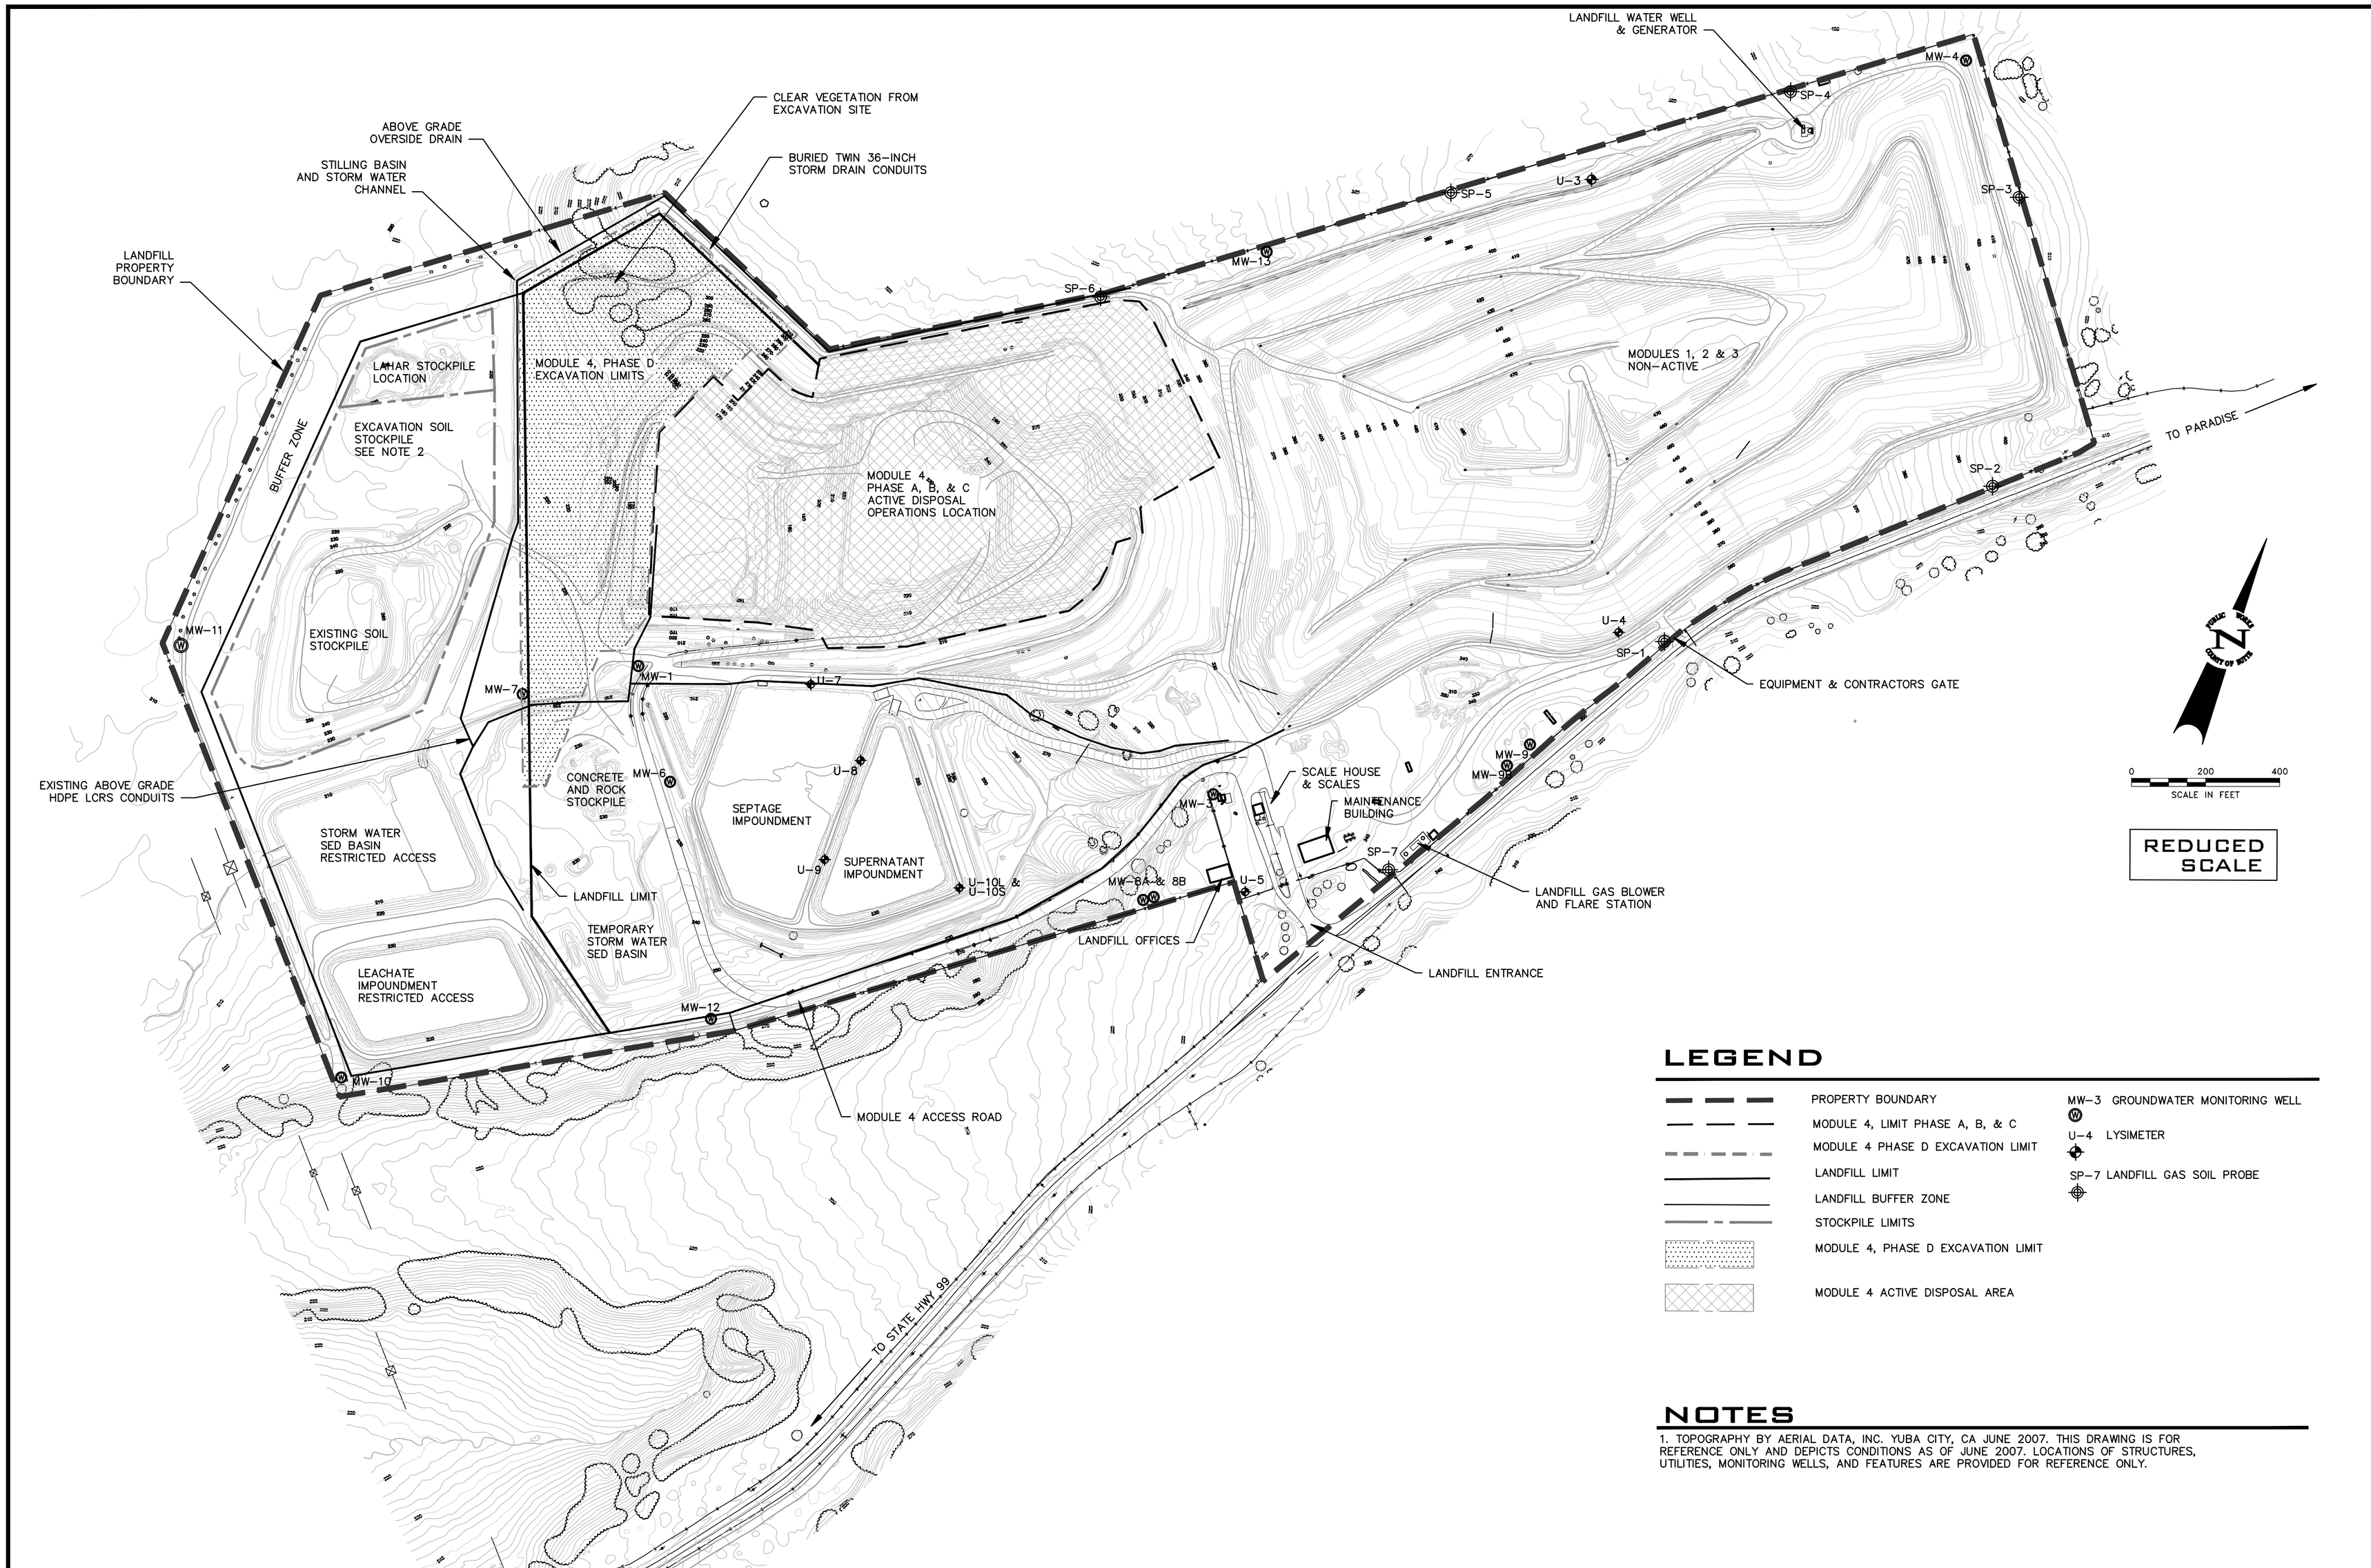

LEGEND

- PROPERTY BOUNDARY
- MODULE 4, LIMIT PHASE A, B, & C
- MODULE 4 PHASE D EXCAVATION LIMIT
- LANDFILL LIMIT
- LANDFILL BUFFER ZONE
- STOCKPILE LIMITS
- MODULE 4, PHASE D EXCAVATION LIMIT
- MODULE 4 ACTIVE DISPOSAL AREA
- MW-3 GROUNDWATER MONITORING WELL
- U-4 LYSIMETER
- SP-7 LANDFILL GAS SOIL PROBE

NOTES

1. TOPOGRAPHY BY AERIAL DATA, INC. YUBA CITY, CA JUNE 2007. THIS DRAWING IS FOR REFERENCE ONLY AND DEPICTS CONDITIONS AS OF JUNE 2007. LOCATIONS OF STRUCTURES, UTILITIES, MONITORING WELLS, AND FEATURES ARE PROVIDED FOR REFERENCE ONLY.

DEPARTMENT OF PUBLIC WORKS

PLANS FOR THE EXCAVATION OF MODULE 4, PHASE D

SITE PLAN AND EXISTING TOPOGRAPHY

PROJECT NUMBER 757-5916

2 of 6

FILE NO. E-

G:\Phase D 031709 PM\dwg\5916 MOD 4, PHASE D EXCAVATION SHT 2.dwg, 3/18/2009 8:05:55 AM