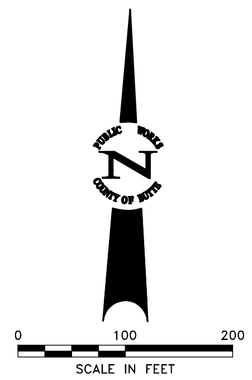

LEGEND

- PROPERTY BOUNDARY
- MODULE 4, LIMIT PHASE A, B, & C
- MODULE 4 PHASE D EXCAVATION LIMIT
- LANDFILL LIMIT
- LANDFILL BUFFER ZONE
- STOCKPILE LIMITS
- MW-3 GROUNDWATER MONITORING WELL
- U-4 LYSIMETER
- SP-7 LANDFILL GAS SOIL PROBE

REDUCED SCALE

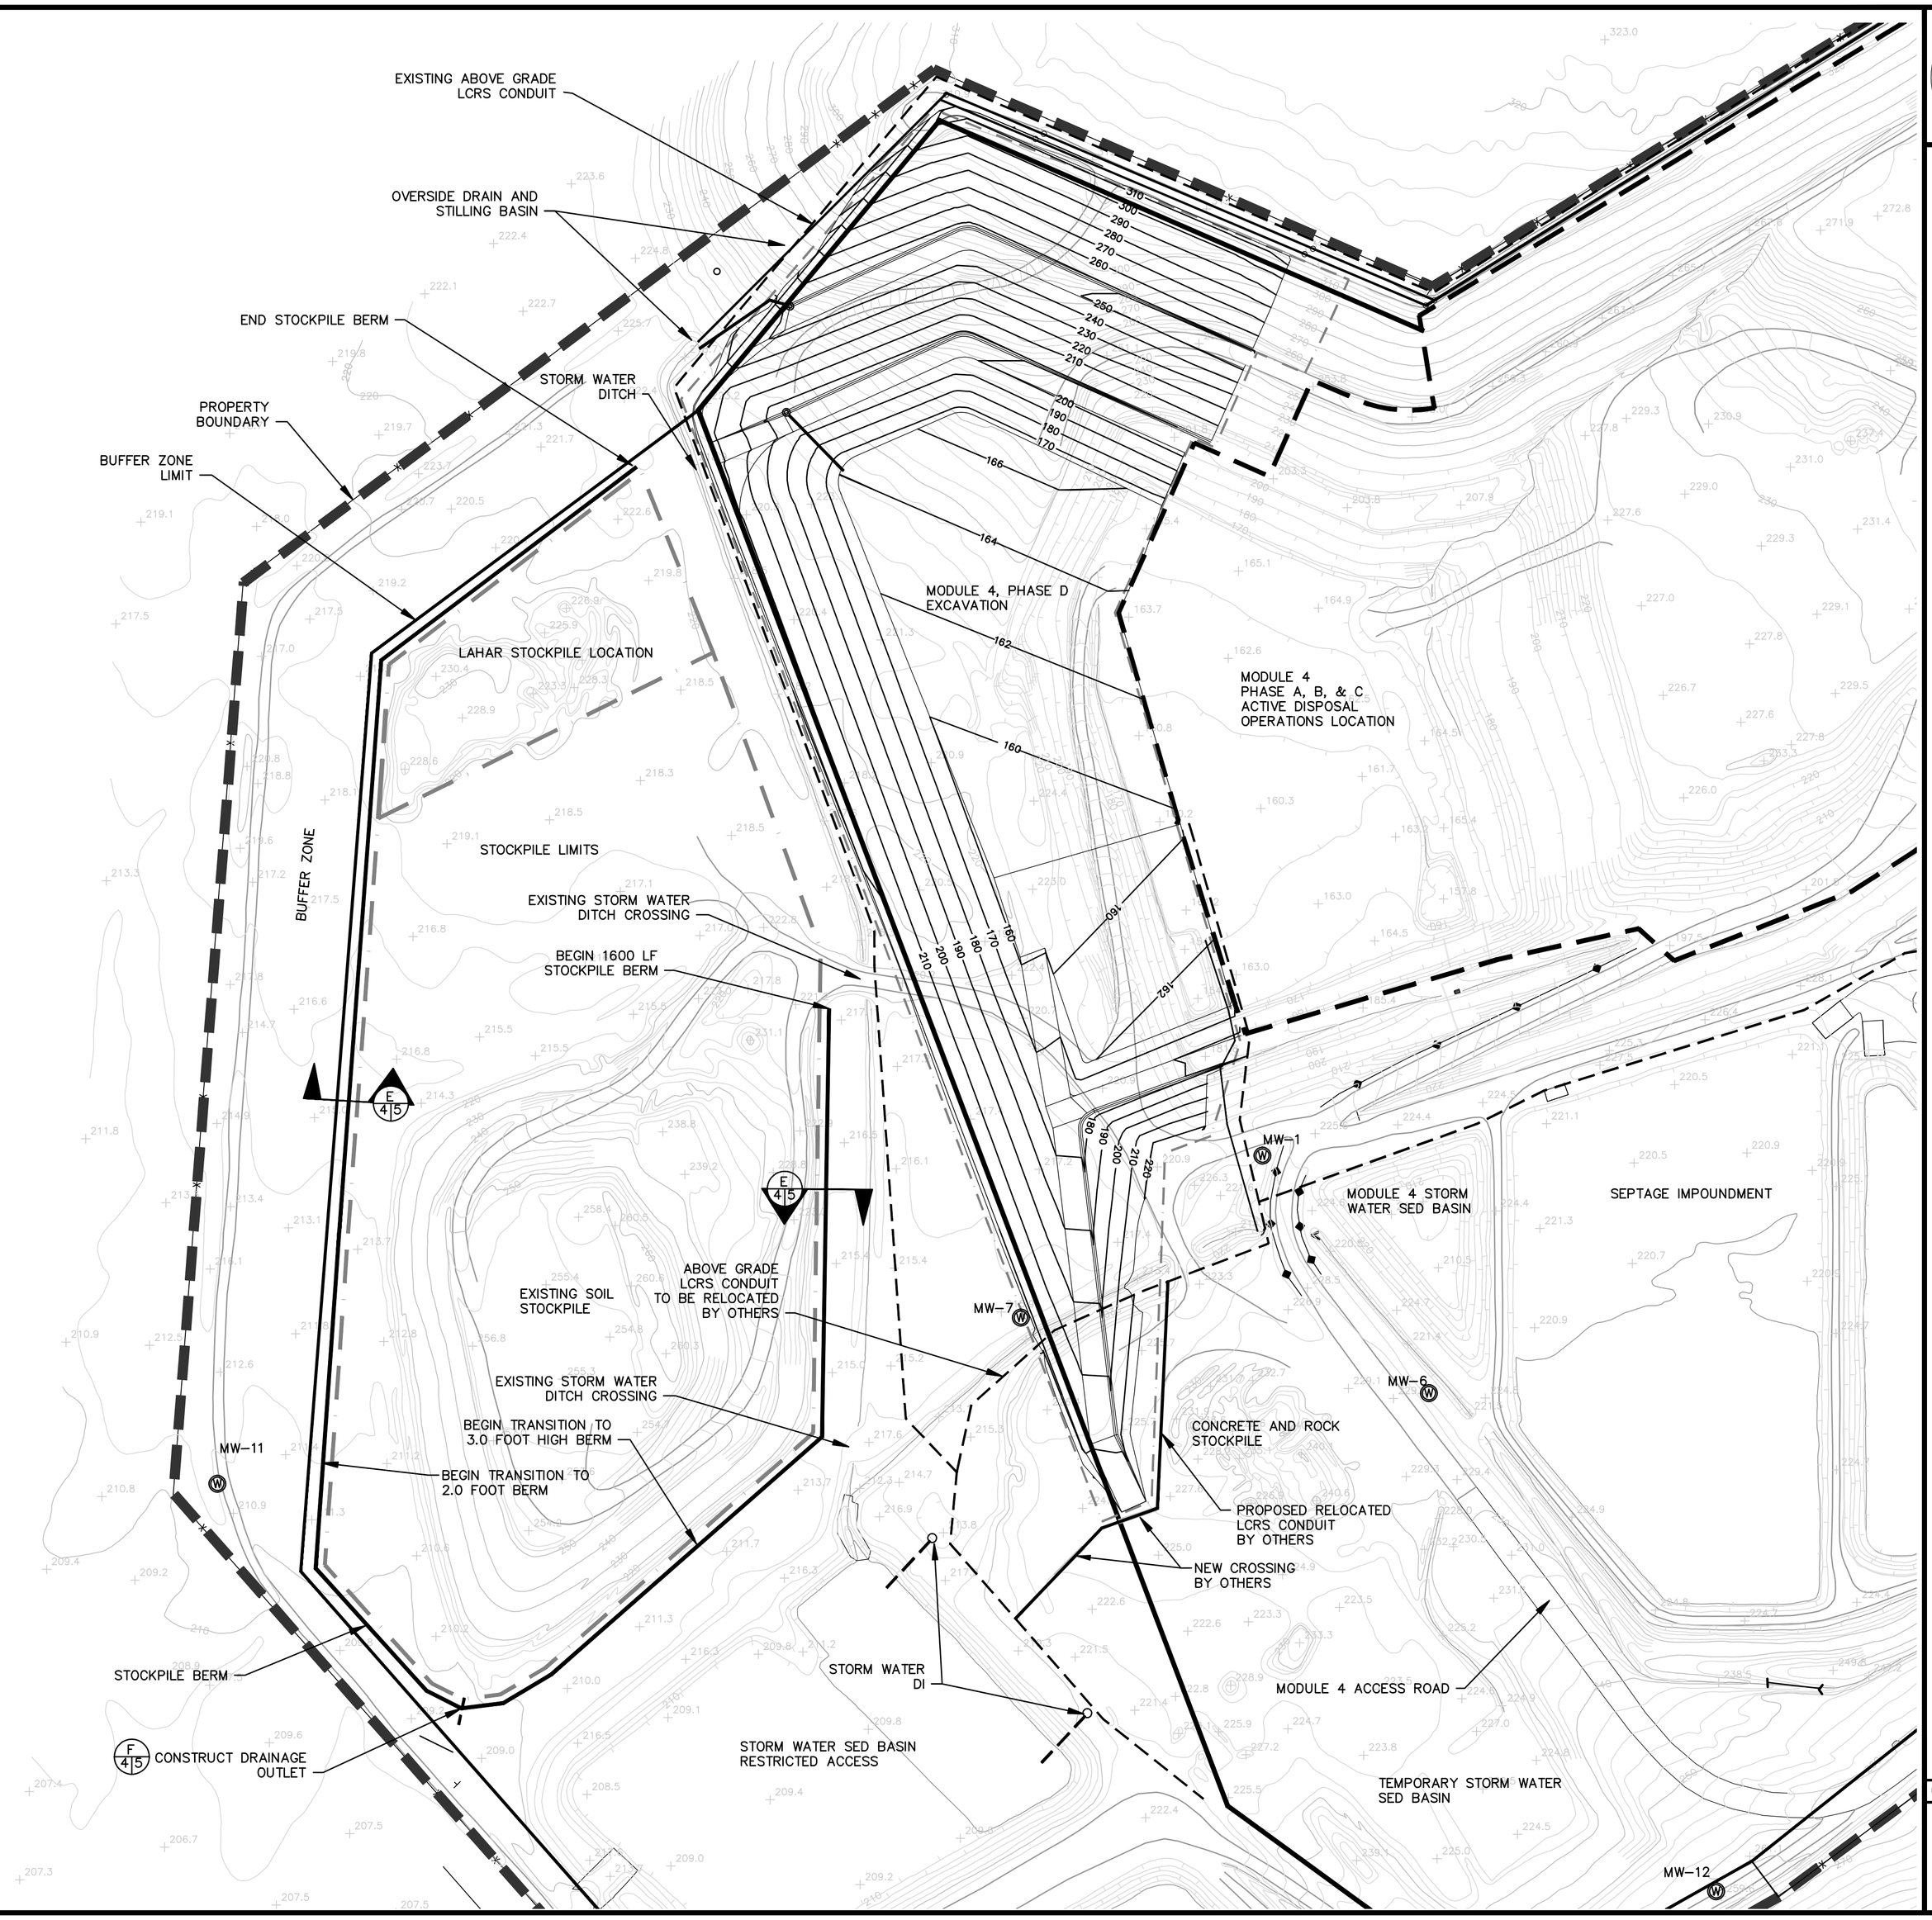

NOTES

1. TOPOGRAPHY BY AERIAL DATA, INC. YUBA CITY, CA JUNE 2007. THIS DRAWING IS FOR REFERENCE ONLY AND DEPICTS CONDITIONS AS OF JUNE 2007. LOCATIONS OF STRUCTURES, UTILITIES, MONITORING WELLS, AND FEATURES ARE PROVIDED FOR REFERENCE ONLY.

2. STOCKPILE CURRENTLY IN USE, CONTRACTOR TO MAINTAIN ACCESS TO COUNTY DURING WORK.

DEPARTMENT OF PUBLIC WORKS

PLANS FOR THE EXCAVATION OF MODULE 4, PHASE D STOCKPILE PLAN

PROJECT NUMBER 757-5916

4 of 6

FILE NO. E-

G:\Phase D 031709 PM\dwg\5916 MOD 4, PHASE D EXCAVATION SHT 4.dwg, 3/18/2009 8:08:46 AM