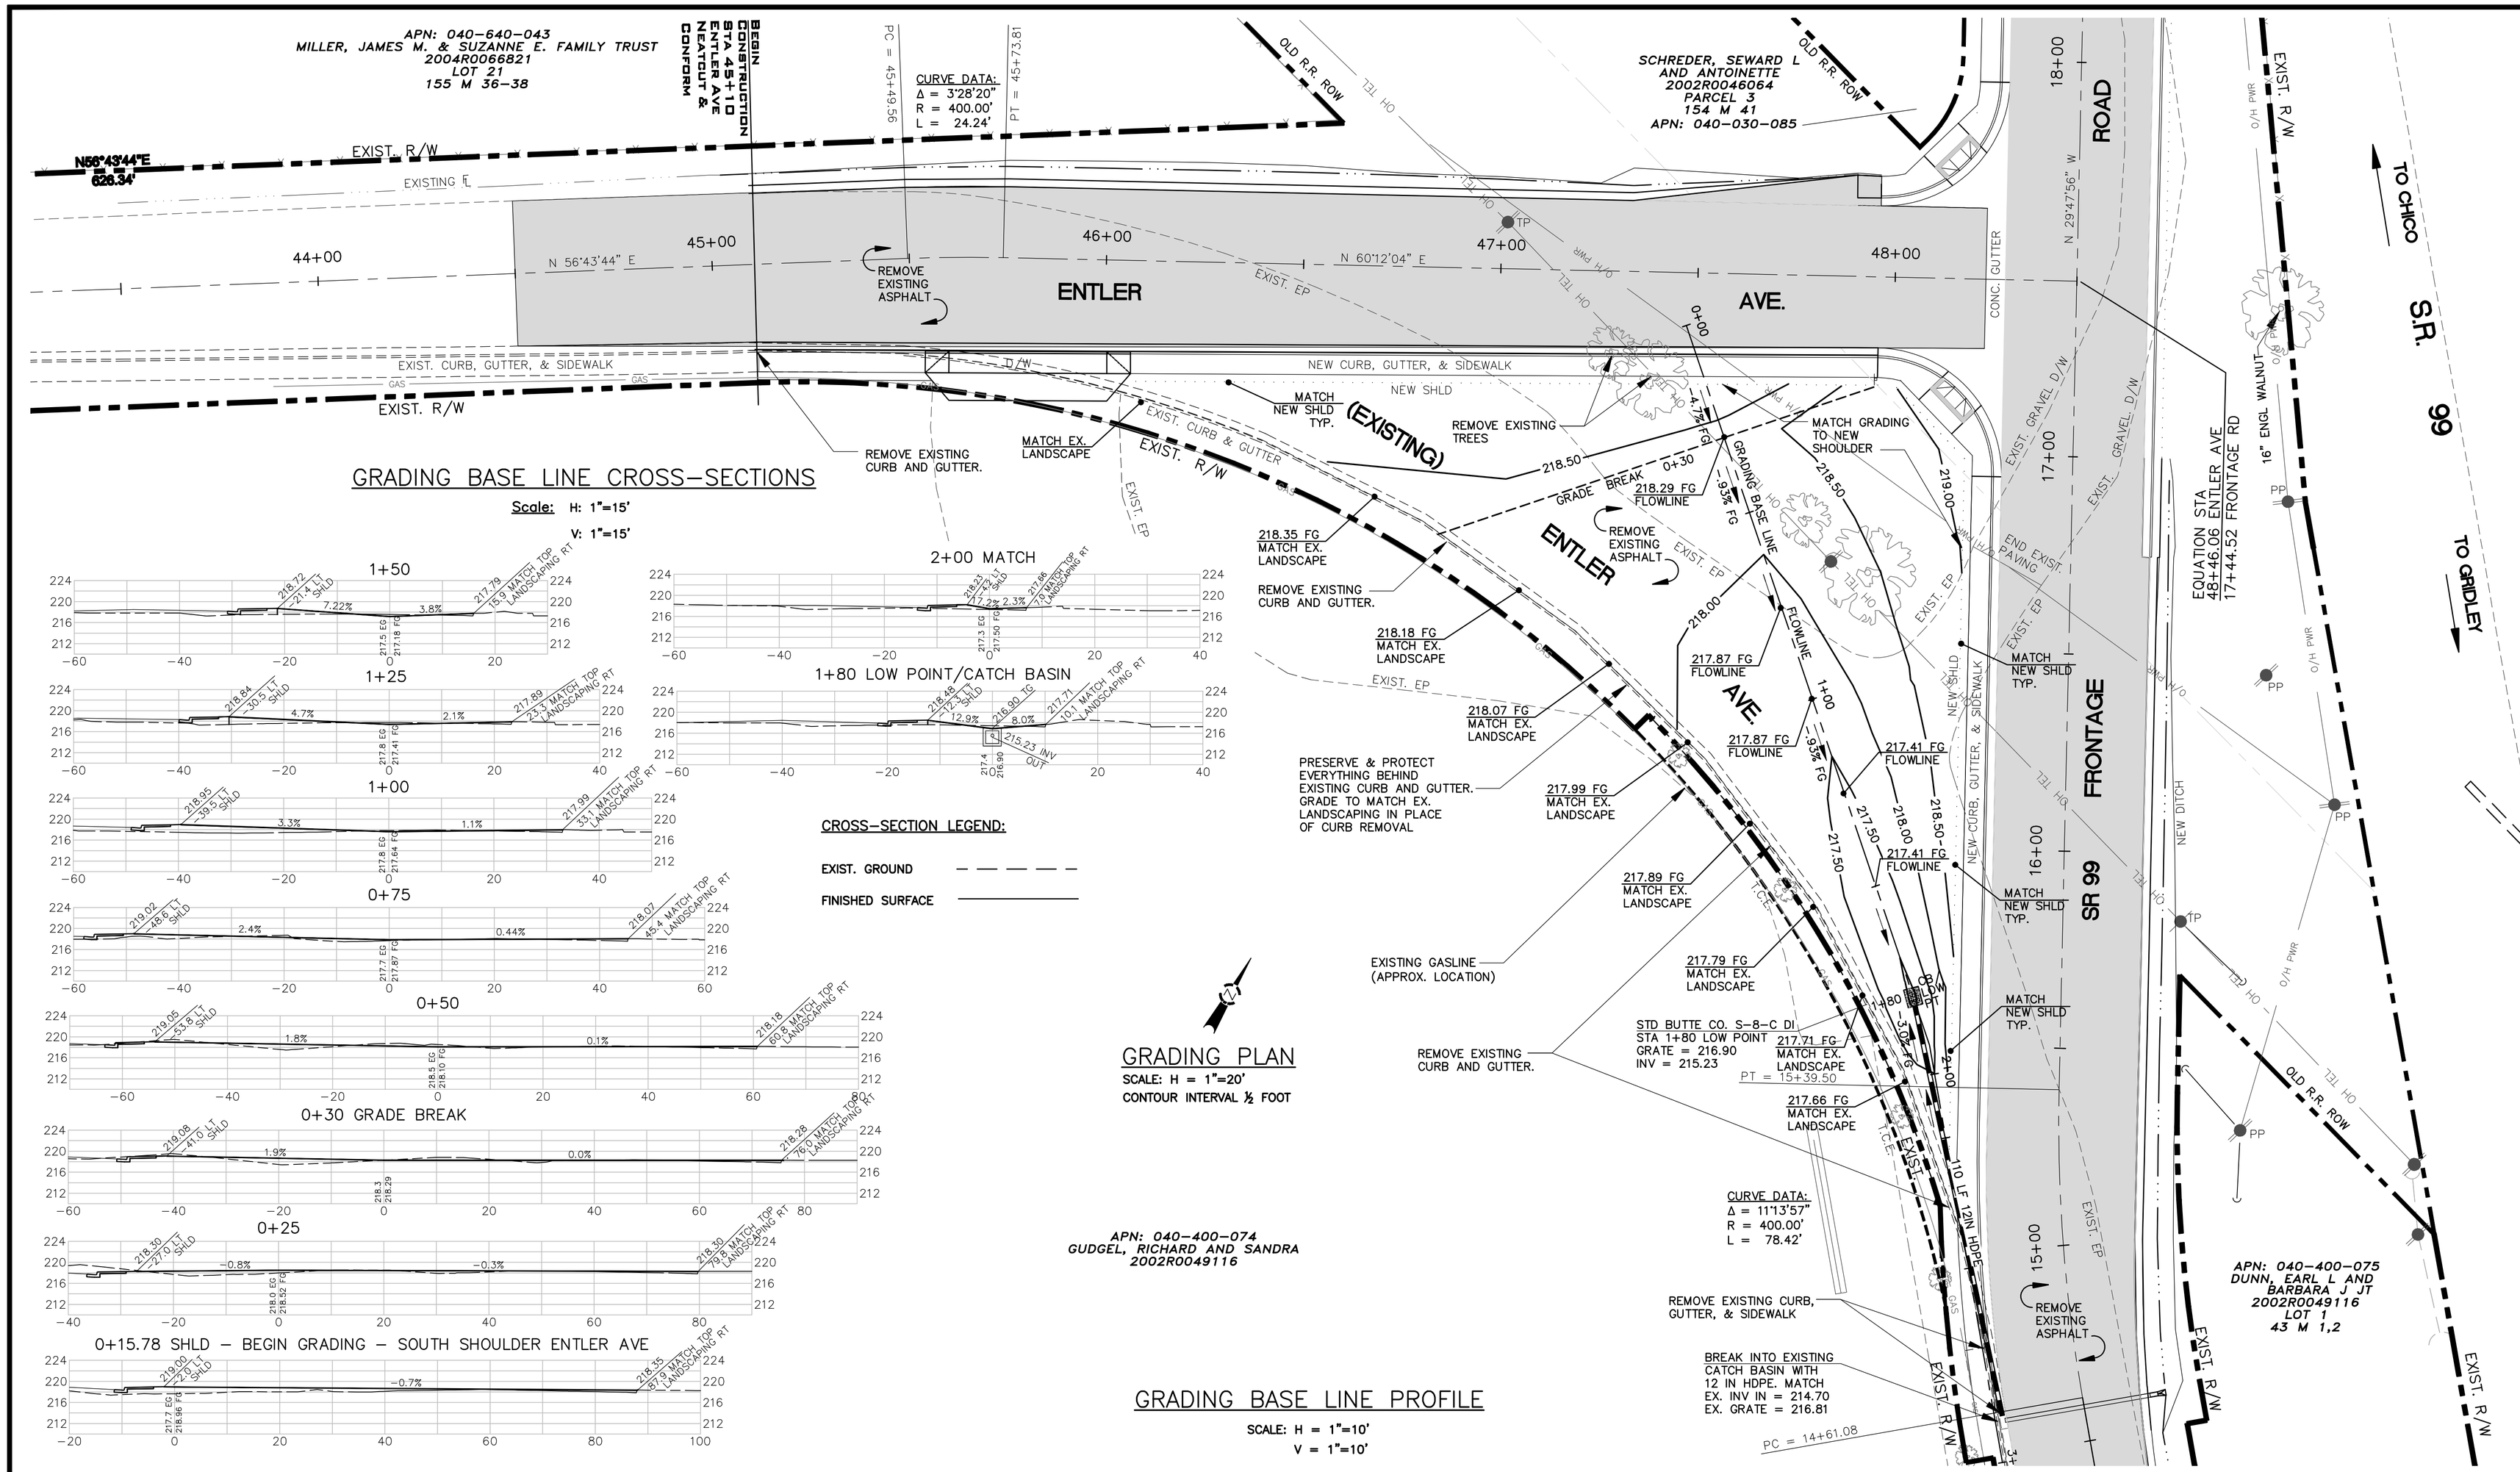

PLOT DATE: 7/23/09

DEPARTMENT OF PUBLIC WORKS

PLANS FOR THE CONSTRUCTION OF S.R. 99 FRONTAGE ROAD FROM ENTLER AVENUE TO COMANCHE CREEK DEMOLITION/GRADING SHEET

DESIGNED BY: NEIL CRAMER

50255C-05-1

9 of 11

FILE NO. E- 2700