STREETPRINT-COLOR QUANTITIES

LOOKOUT PLATFORM.....200 SF
A.C. PATHWAY.....570 SF

TOTAL.....970 SF

SCALE :
HORIZ: 1" = 10'
VERT: N/A

LEGEND:

LEVELING AREAS.....
(2" THICK OF ¾" FINES (CRUSHER DUST)
OR EQUIVALENT APPROVED BY ENGINEER
(SEE SPECIAL PROVISIONS, SEC F, ITEM 25)

STREETPRINT-COLOR ONLY AREAS.....

NOTES:

1. SEE CROSS SECTIONS FOR EXACT CROSS SLOPES AND THEIR LOCATIONS

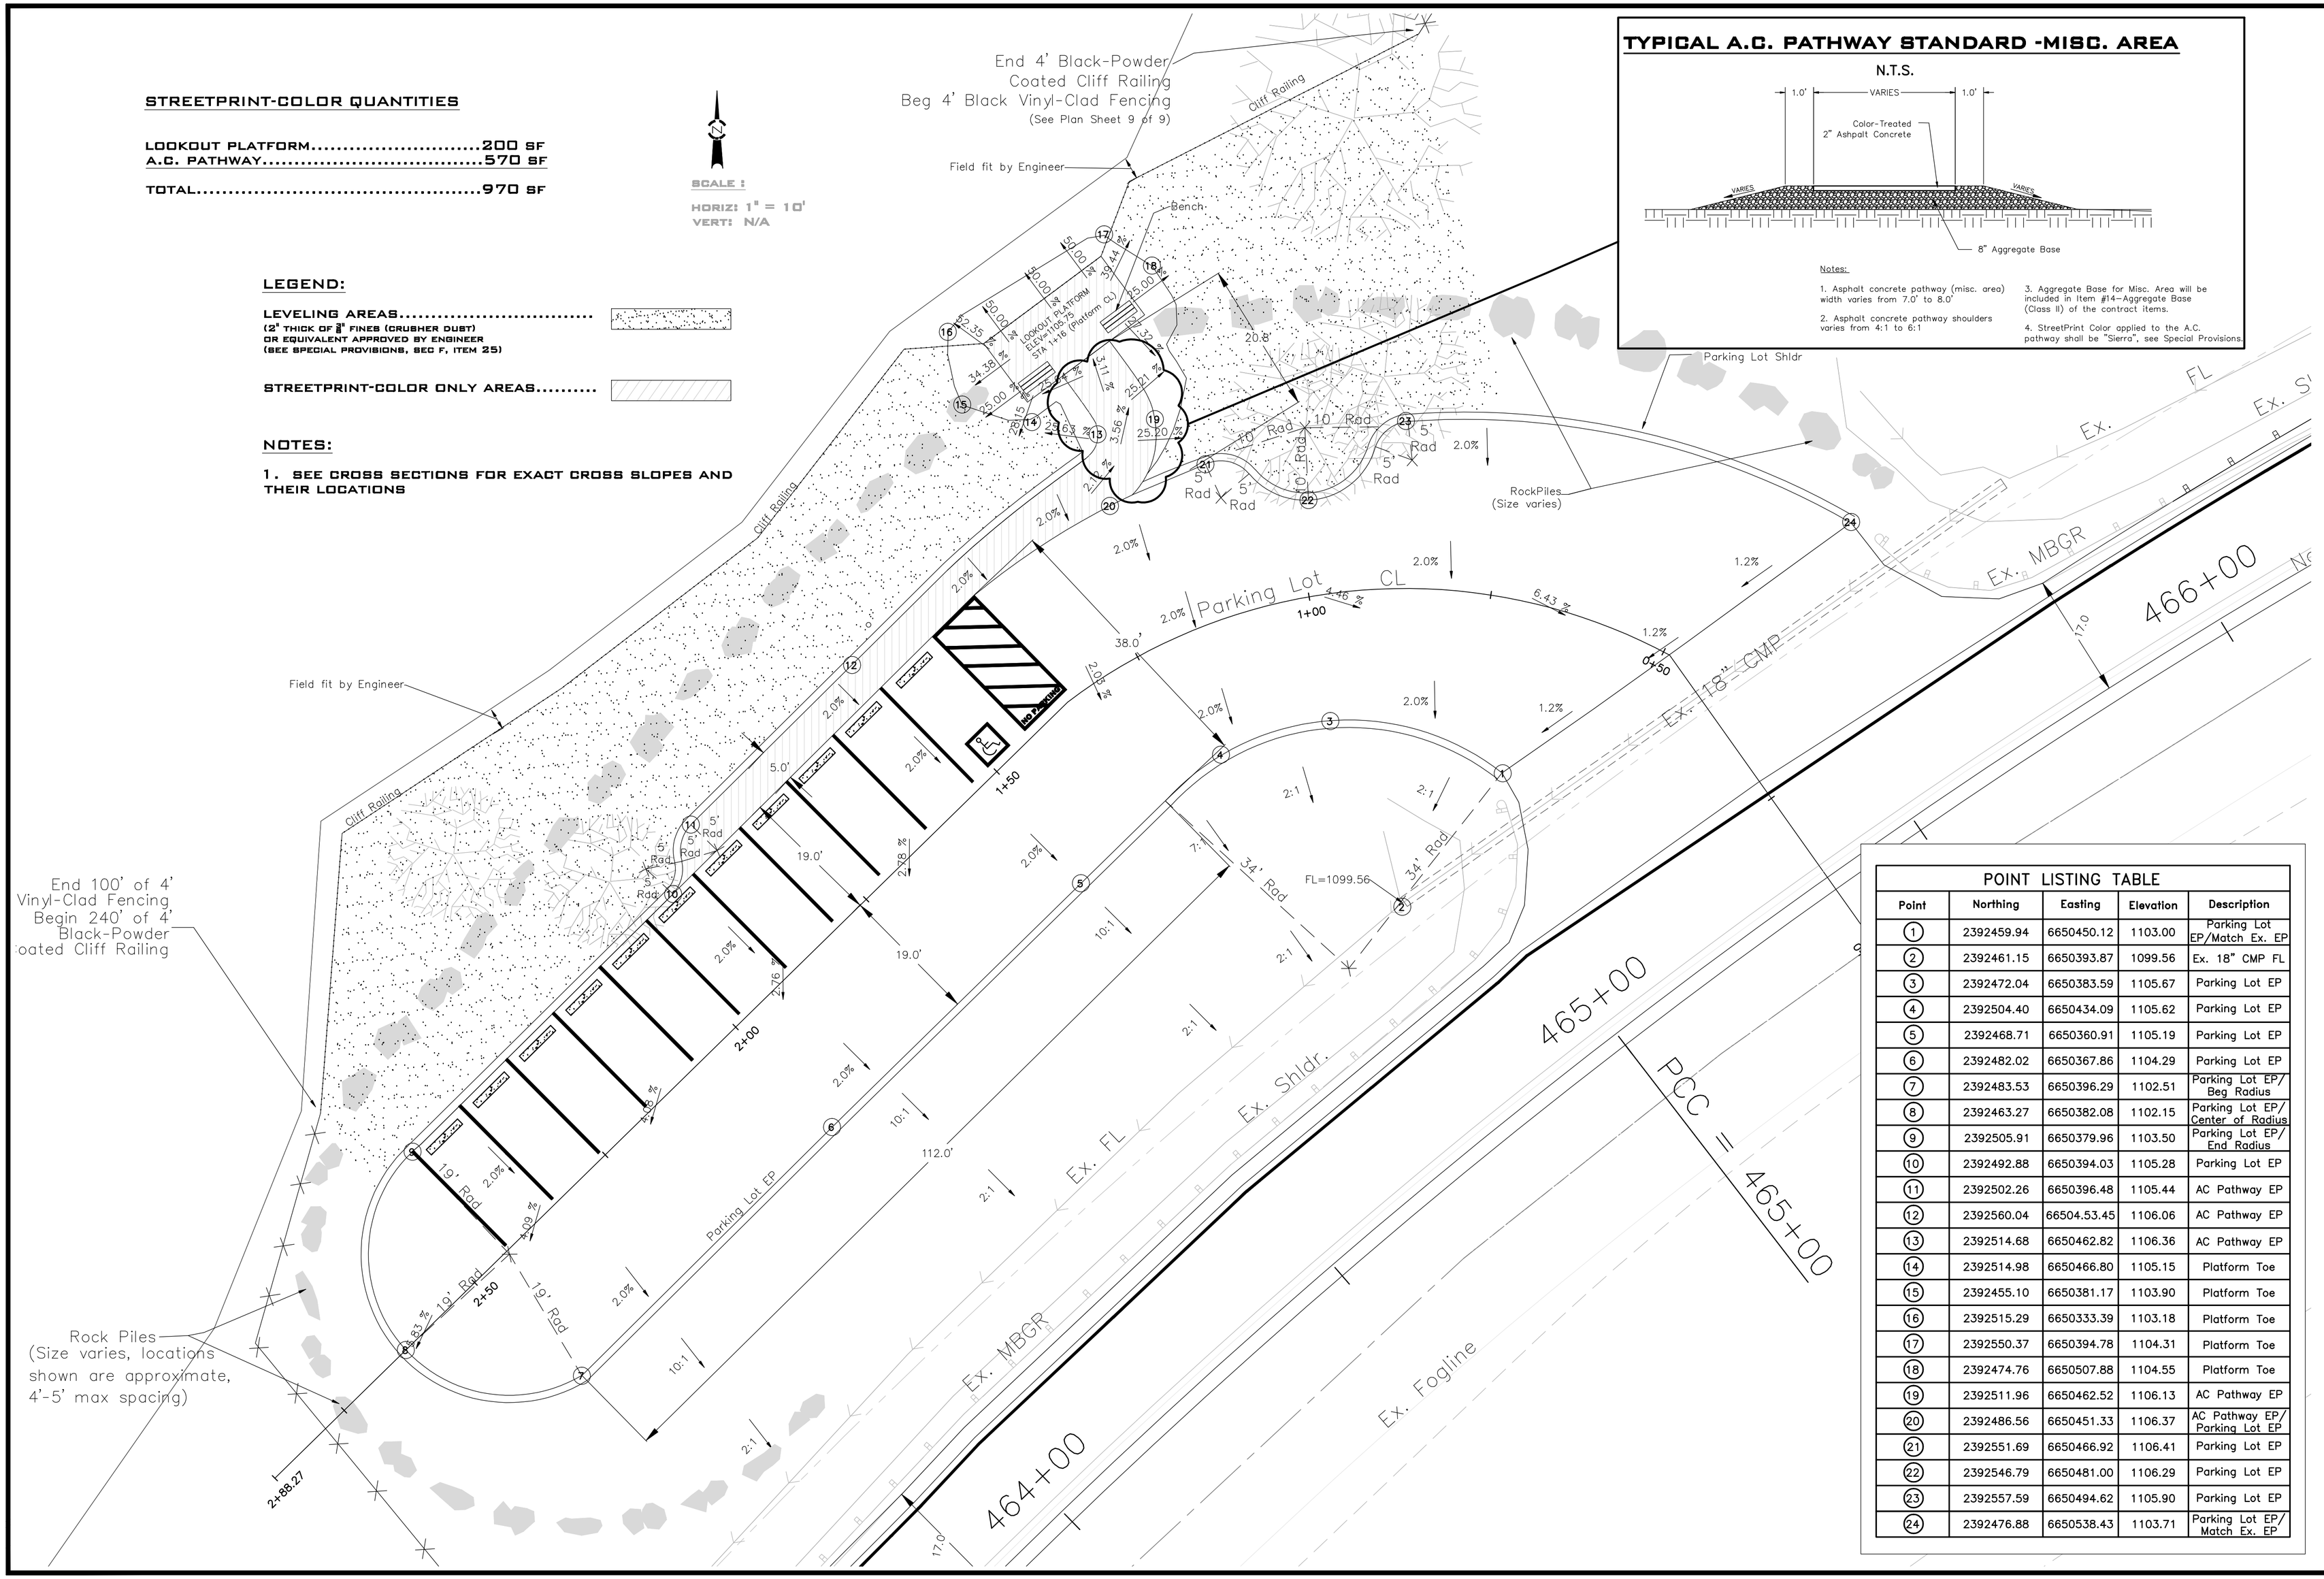

TYPICAL A.C. PATHWAY STANDARD -MISC. AREA

N.T.S.

Notes:

1. Asphalt concrete pathway (misc. area) width varies from 7.0' to 8.0'
2. Asphalt concrete pathway shoulders varies from 4:1 to 6:1
3. Aggregate Base for Misc. Area will be included in Item #14—Aggregate Base (Class II) of the contract items.
4. StreetPrint Color applied to the A.C. pathway shall be "Sierra", see Special Provisions.

POINT LISTING TABLE

Point	Northing	Easting	Elevation	Description
1	2392459.94	6650450.12	1103.00	Parking Lot EP/Match Ex. EP
2	2392461.15	6650393.87	1099.56	Ex. 18" CMP FL
3	2392472.04	6650383.59	1105.67	Parking Lot EP
4	2392504.40	6650434.09	1105.62	Parking Lot EP
5	2392468.71	6650360.91	1105.19	Parking Lot EP
6	2392482.02	6650367.86	1104.29	Parking Lot EP
7	2392483.53	6650396.29	1102.51	Parking Lot EP/ Beg Radius
8	2392463.27	6650382.08	1102.15	Parking Lot EP/ Center of Radius
9	2392505.91	6650379.96	1103.50	Parking Lot EP/ End Radius
10	2392492.88	6650394.03	1105.28	Parking Lot EP
11	2392502.26	6650396.48	1105.44	AC Pathway EP
12	2392560.04	66504.53.45	1106.06	AC Pathway EP
13	2392514.68	6650462.82	1106.36	AC Pathway EP
14	2392514.98	6650466.80	1105.15	Platform Toe
15	2392455.10	6650381.17	1103.90	Platform Toe
16	2392515.29	6650333.39	1103.18	Platform Toe
17	2392550.37	6650394.78	1104.31	Platform Toe
18	2392474.76	6650507.88	1104.55	Platform Toe
19	2392511.96	6650462.52	1106.13	AC Pathway EP
20	2392486.56	6650451.33	1106.37	AC Pathway EP/ Parking Lot EP
21	2392551.69	6650466.92	1106.41	Parking Lot EP
22	2392546.79	6650481.00	1106.29	Parking Lot EP
23	2392557.59	6650494.62	1105.90	Parking Lot EP
24	2392476.88	6650538.43	1103.71	Parking Lot EP/ Match Ex. EP

DEPARTMENT OF PUBLIC WORKS — COUNTY

PLANS FOR THE CONSTRUCTION OF SKYWAY LOOKOUT POINT PARKING & PEDESTRIAN VIEWING FACILITY
GRADING AND DRAINAGE PLAN SHEET

PROJECT NUMBER 51261-2-2005-1

7 of 9

FILE NO. E- 2701